NOTES:
1. FOR GENERAL NOTES, SEE DWG 1524-200-00

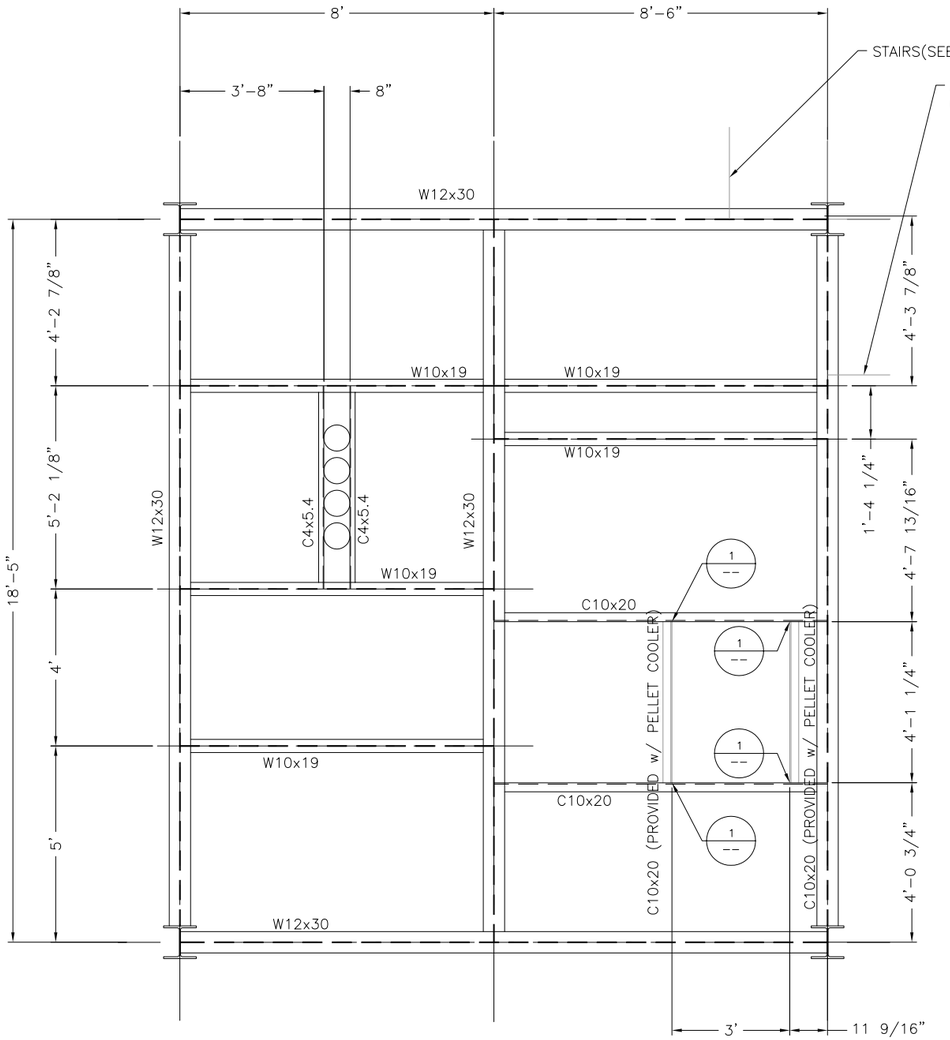


B FRAMING PLAN (T.O.S. EL. 24.51')
1/2"=1'-0"

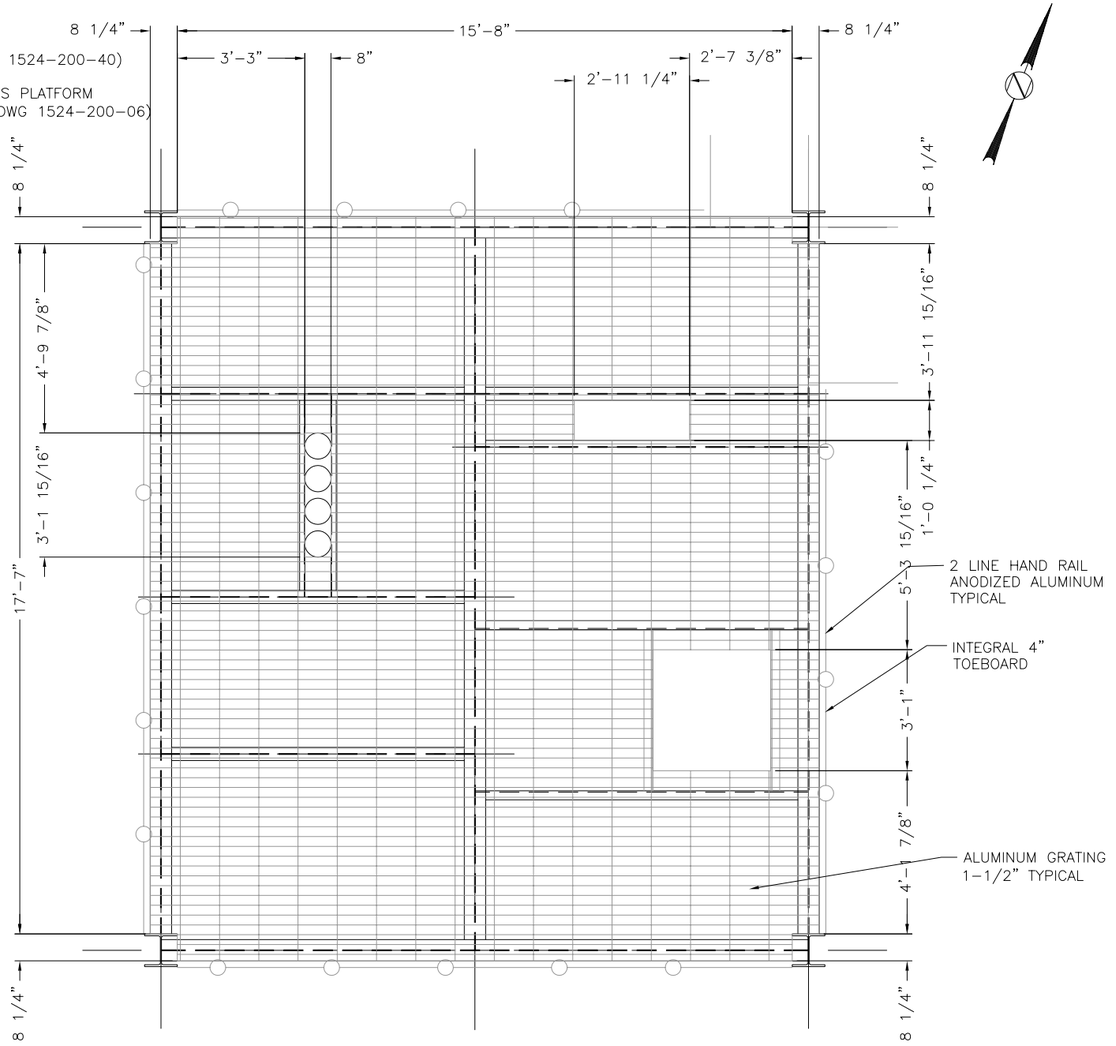


GRATING PLAN

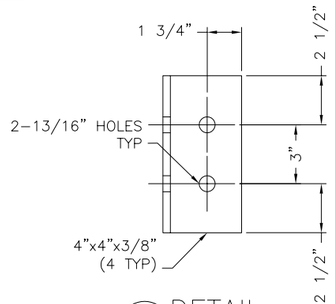


1 DETAIL
3"=1'-0"

THIS DRAWING IS COPY RIGHTED
THIS DRAWING IS A TRADE SECRET AND ONLY ENTRUSTED TO THE RECIEVER FOR HIS PERSONAL USE. WITHOUT THE SIGNED WRITTEN CONSENT OF ANDRITZ-RUTHNER, INC., IT MUST NOT BE COPIED NOR MADE AVAILABLE TO THIRD PARTIES, INCLUDING COMPETITORS, NOR MADE ACCESSIBLE TO SUCH PARTIES. ANY ILLEGAL USE BY THE RECIEVER OR THIRD PARTIES FOR WHICH HE IS RESPONSIBLE CAN CONSTITUTE A CAUSE FOR LEGAL ACTION. THIS DRAWING MUST BE RETURNED ON REQUEST OF THE COMPANY.

ANDRITZ
ANDRITZ-RUTHNER, INC.
1010 COMMERCIAL BLVD. SOUTH
ARLINGTON, TEXAS 76001
(817) 465-5611

STATE OF CONNECTICUT • REGISTERED PROFESSIONAL ENGINEER • WILLIAM F. POLLOCK, JR. • PEN 23905

| REV | DESCRIPTION | DATE |
|---|---|---|
| 0 | FOR FINAL REVIEW/BUILDING PERMIT | 06/05/06 |

DRAWN BY: JEN DATE: 05/23/06
CHECKED BY: DATE:
APPROVED BY: DATE:
SCALE: 1/2"=1'-0" FILE 152420003
SIZE DDS40

JOB NAME CITY OF STAMFORD CONNECTICUT
SOLIDS DRYING PROJECT

TITLE EQUIPMENT TOWER (200)
SECTION B-B

PROJECT NUMBER 1524
DRAWING NUMBER 200-03 REV 0
SHEET 1 OF 1